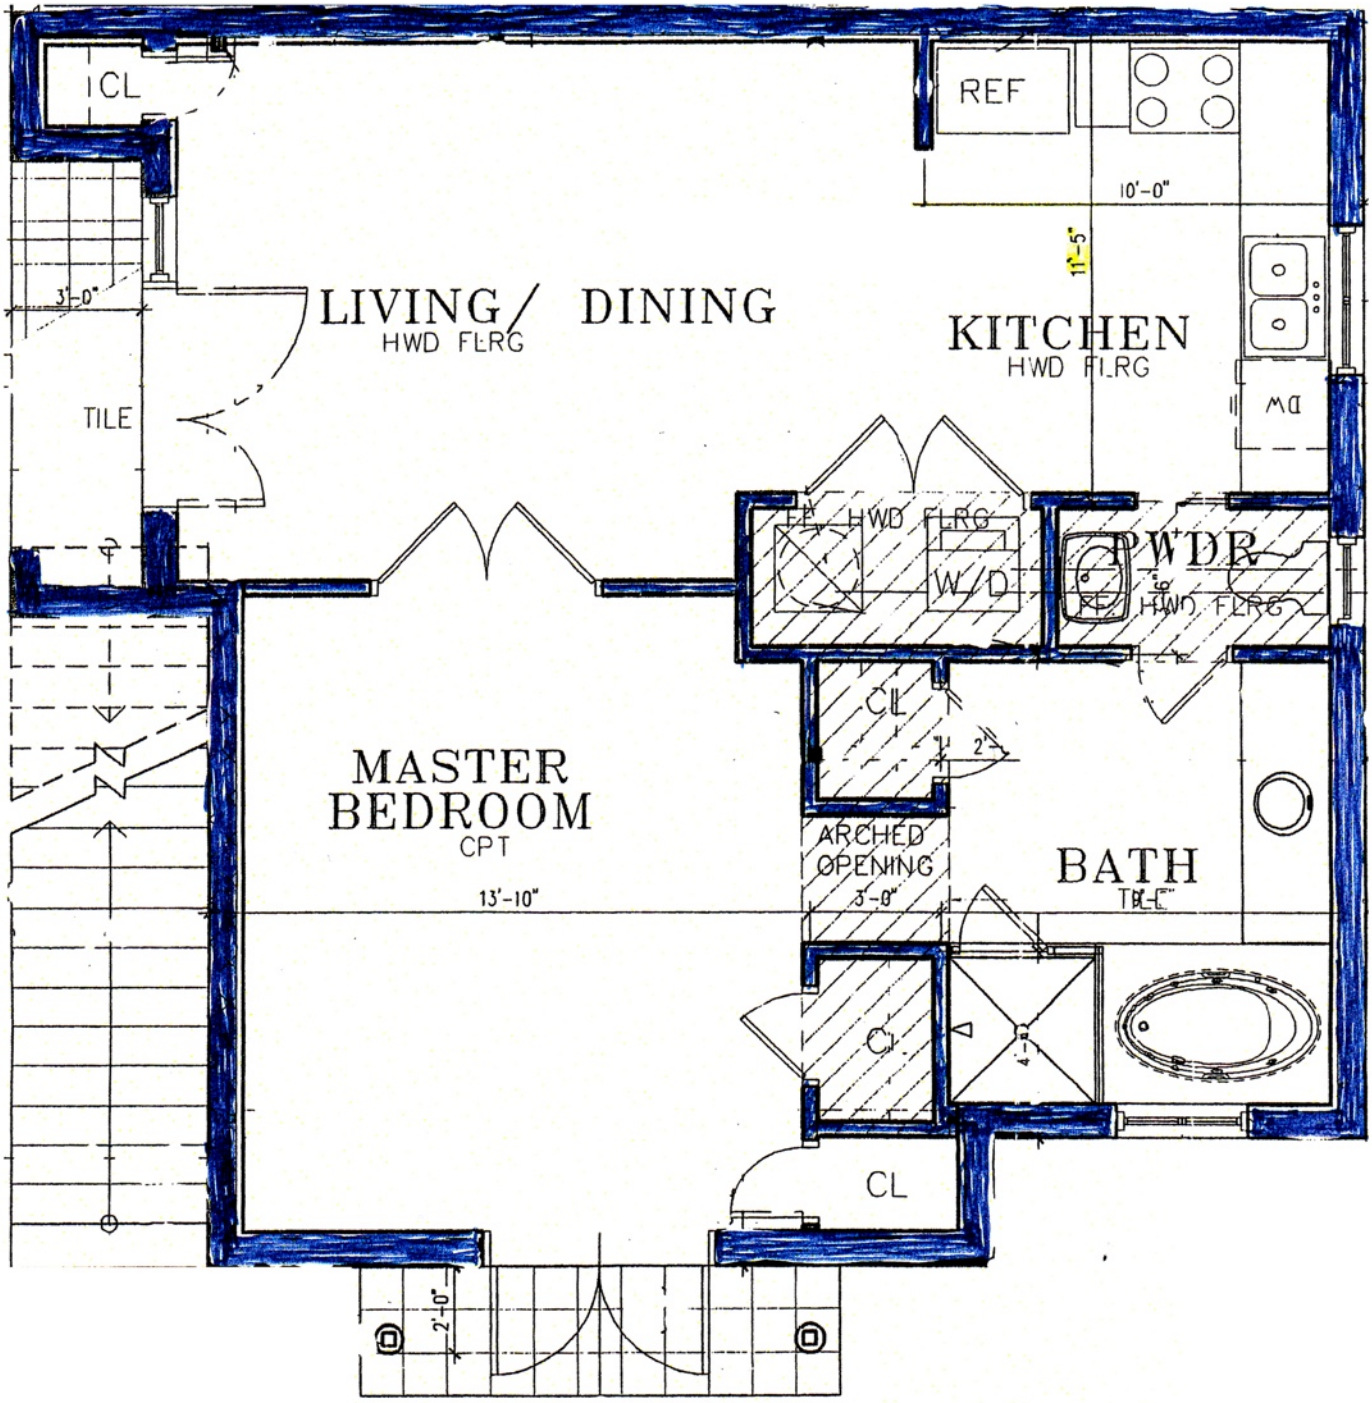
CL
REF
10'-0"
11'-5"
3'-0"
LIVING / DINING
HWD FLRG
KITCHEN
HWD FLRG
DW
TILE
FE
HWD FLRG
W/D
PWDR
RF
HWD FLRG
CL
2'
MASTER
BEDROOM
CPT
13'-10"
ARCHED
OPENING
3'-0"
BATH
TILE
CL
4'-0"
CL
2'-0"